FilmL.A., Inc.
6255 W Sunset Blvd, 12th Floor
Hollywood, CA 90028
t: (213)977-8600 - f: (213)977-8601
www.filmla.com

Summary Information

Permit No: F00145033-A **Type of Permit:** FILMING **Release Date:** 11/20/2018

Production Company CURB YOUR ENTHUSIASM INC

Insured Company Name CURB YOUR ENTHUSIASM INC

Contact Phone No. 1 310-315-4740
Contact Phone No. 2
Fax 310-315-4741
Address 3000 W OLYMPIC BLVD, BLDG 3, SUITE 1450
SANTA MONICA, California 90404

Production Title CURB YOUR ENTHUSIASM EP 1003/1004

Type of Production TV Sitcom

Producer MYCHELLE DESCHAMPS

Director Cheryl Hines Ep 1003 Jeff Schaffer Ep 1004

1st AD ADAM FEIL

Production Manager MARY CHURCH

FilmL.A. Coordinator Carri Stevens

Location Manager DEREK ALVARADO
Primary Phone Mobile - 310-210-8926
Secondary Phone

Location Assistant NA NA
Primary Phone Mobile - 000-000-0000
Secondary Phone

Fees

Posting 600	$276.00
Posting 900	$207.00
Notification Charge	$170.00
LA CITY LANE AND STREET CLOSURE FEE	$312.00
FILMLA NON-REFUNDABLE FILM PERMIT RIDER FEE	$109.00
LA CITY FIRE SAFETY OFFICER	$1,020.00

Total Permit Fee $2,094.00

Number of Locations 1

NOT A PERMIT

FilmL.A., Inc.
6255 W Sunset Blvd, 12th Floor
Hollywood, CA 90028
t: (213)977-8600 - f: (213)977-8601
www.filmla.com

Summary Information

Location

Permit Number	F00145033-A	**Location Manager**	DEREK ALVARADO
Production Company	CURB YOUR ENTHUSIASM INC	Primary Phone	Mobile - 310-210-8926
Insured Company	CURB YOUR ENTHUSIASM INC	Secondary Phone	
Production Title	CURB YOUR ENTHUSIASM EP 1003/1...		

Location Address 10850 W Pico Blvd, Los Angeles, CA, 90064

Location Type Mall

Prep Dates 11/20/2018 - 11/20/2018 07:00 - 23:59 1 day

Film Dates 11/21/2018 - 11/21/2018 05:00 - 16:00 1 day

Strike Dates 11/21/2018 - 11/21/2018 16:00 - 22:00

Open or Closed to the Public Open

Generic Conditions

*LAFD UFSO: Company must contact FilmL.A. for extension of the Uniformed Fire Safety Officers' hours. During normal business hours, UFSO must also inform the LAFD Film desk of the extension.
All travel lanes and bike lanes shall be closed per the WATCH manual.
Community Survey Obtained
Equipment staging and vehicles may park on one side of the street only.
Must Maintain 5' Clearance on Sidewalks/Walkways
Must maintain local/emergency access
No crossovers allowed on street without prior approval.
Number of uniformed officers listed on the permit is a minimum requirement.
Permittee remains responsible for deploying a sufficient number of uniformed officers to provide traffic and crowd control to ensure the safety of the film crew and the public.
Traffic control must be done in accordance w/MUTCD
Traffic Officers Required
Uniformed officers shall have a copy of the film permit in their possession and are required to confirm that all traffic control signage devices are in place.

Please see attached document Pico Blvd btwn Veteran Ave Westwood Blvd SS curb - Curb Your Enthusiasm.pdf

Equipment on Location

Type	Quantity
5 or 10 ton trucks	4
Cast/Crew vehicles	65
Catering Truck	1
Cube Trucks	4

Personnel on Location

Type	Quantity
Cast	2
Crew	65
Extras	45
LA City UFSO assigned	1

NOT A PERMIT

FilmL.A., Inc.
6255 W Sunset Blvd, 12th Floor
Hollywood, CA 90028
t: (213)977-8600 - f: (213)977-8601
www.filmla.com

Summary Information — Location

Permit Number F00145033-A
Production Company CURB YOUR ENTHUSIASM INC
Insured Company CURB YOUR ENTHUSIASM INC
Production Title CURB YOUR ENTHUSIASM EP 1003/1...

Location Manager DEREK ALVARADO
Primary Phone Mobile - 310-210-8926
Secondary Phone

Generator	1	Off-Duty/Retired LAPD Officer(s)	1
Motor Homes	2		
Trailers	3		
Vans	4		

Filming Activities Equipment on property; Interior Dialogue; FILMING AT THE LANDMARK THEATRE (OPEN WHILE FILMING).Interior walk and talk, actor rides up the escalator; Prep on 11/21 is from 5am-7am; Trucks/trailers coming in on 11/20 in posting by Midnight and stay parked overnight; ALSO, FILMING AT THE WESTSIDE TAVERN , INTERIOR DIALOGUE (CLOSED TO PUBLIC); Generator on the sidewalk. Will have space for public to safely walk by; PRODUCTION IS REQUESTING TO PARK THE TRUCKS ON AYERS COUNTER FLOW;

Jurisdiction **Political:** Los Angeles City - Council District 05 **Police:** Los Angeles Police Department **Fire:** Los Angeles City

Thomas Guide **Page:** 632 **Grid:** C6

Approvals

LOS ANGELES CITY POLICE DEPARTMENT	Vincent Aguirre
FILML.A. CLOSURES	Yulizza Ramirez
LOS ANGELES CITY FIRE DEPARTMENT - FILM UNIT	Kanisha Leonard
LOS ANGELES CITY DEPARTMENT OF PUBLIC WORKS-COMMISSIONER	Kevin James

Coordinator Note UFSO REQUIRED 11/21 0500 - 1600

Parking

Base Camp
Location Type : Filming Location

Crew Parking
Location Type : Filming Location

Posting "No Parking" signs N/S AYRES AVE., WESTWOOD BLVD- KELTON AVE

(TRUCKS/TRAILERS COMING INTO POSTING ON 11/20 BY MIDNIGHT AND THEN STAY IN POSTING UNTIL 10PM ON 11/21)

Approximate Footage 601 - 900 **Log Number** 223671

Date(s) 11/20/2018 to 11/21/2018 **Time(s)** 00:00 to 00:00

Posting "No Parking" S/S PICO BLVD., WESTWOOD BLVD- MIDVALE AVE (NON RUSH)

NOT A PERMIT

FilmL.A., Inc.
6255 W Sunset Blvd, 12th Floor
Hollywood, CA 90028
t: (213)977-8600 - f: (213)977-8601
www.filmla.com

Summary Information — Location

Permit Number	F00145033-A	**Location Manager**	DEREK ALVARADO
Production Company	CURB YOUR ENTHUSIASM INC	Primary Phone	Mobile - 310-210-8926
Insured Company	CURB YOUR ENTHUSIASM INC	Secondary Phone	
Production Title	CURB YOUR ENTHUSIASM EP 1003/1...		

signs

Approximate Footage 301 - 600 **Log Number** 223850

Date(s) 11/21/2018 to 11/21/2018 **Time(s)** 07:00 to 22:00

Posting "No Parking" signs S/S PICO BLVD., VETERAN AVE- EAST 500'

Approximate Footage 301 - 600 **Log Number** 223853

Date(s) 11/21/2018 to 11/21/2018 **Time(s)** 00:00 to 00:00

Lane / Full Closure CURB LANE CLOSURE- S/S PICO BLVD., WESTWOOD BLVD- VETERAN AVE

Approximate Footage 0 - 300

Date(s) 11/21/2018 to 11/21/2018 **Time(s)** 05:00 to 19:00

NOT A PERMIT

Permit #F00145033-A

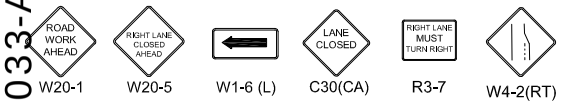

ALL TRAFFIC CONTROL WILL BE INSTALLED TO MEET OR EXCEED THE LATEST CA-MUTCD MINIMUM REQUIREMENTS

Ⓢ TRAFFIC SIGNAL

● TRAFFIC CONE

TYPE I W/ SIGN

HIGH LEVEL WARNING DEVICE

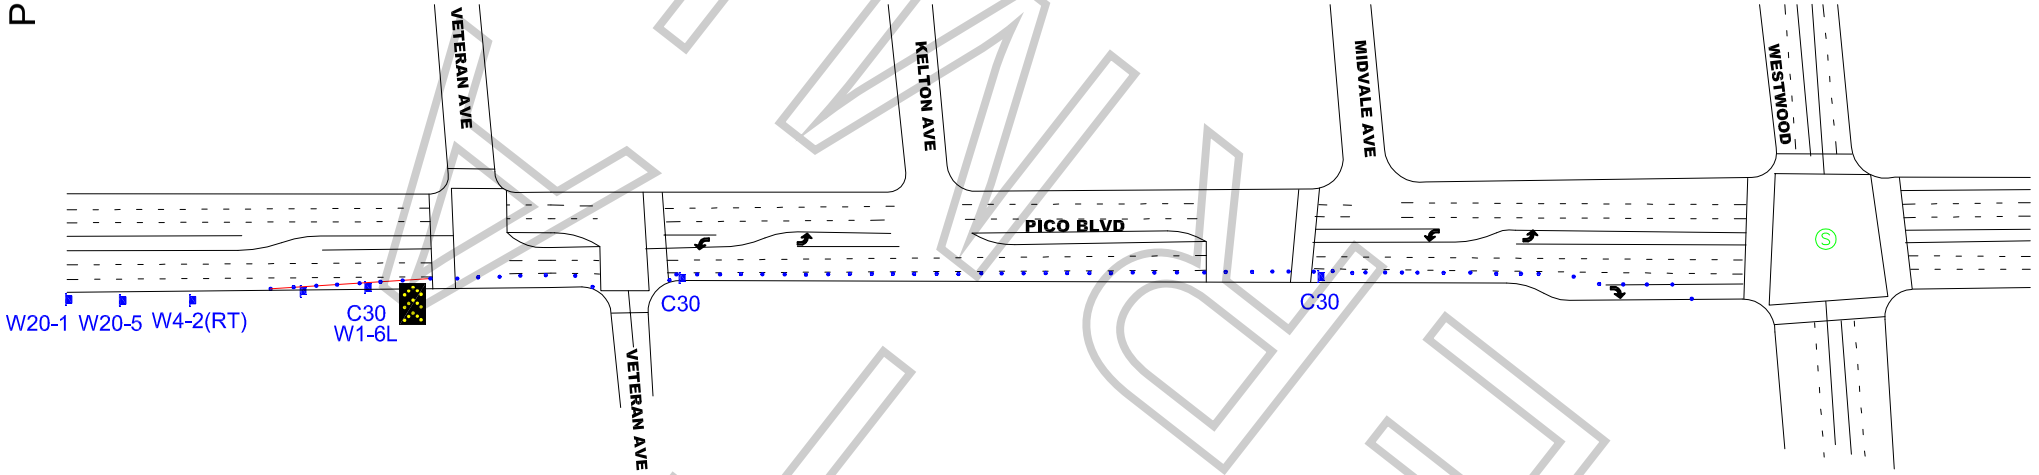

FINAL

WORK ZONE TRAFFIC CONTROL PLAN
GENERAL NOTES

1. DATE/TIME: 11-21-18 FROM 05:00 HOURS TO 19:00 HOURS.

2. ALL SIGNING, STRIPING, AND TRAFFIC CONTROL DEVICES SHALL CONFORM TO THE (CURRENT) STATE OF CALIFORNIA DEPARTMENT OF TRANSPORTATION (CALTRANS) STANDARD PLANS AND STANDARD SPECIFICATIONS, CALIFORNIA MUTCD, AND ANY ADDENDUMS THERETO, AND AS SHOWN ON THESE PLANS, SYMBOLS AND ABBREVIATIONS USED ARE SHOWN ON CALTRANS STANDARD PLANS.
3. THERE WILL BE NO INTERFERENCE WITH TRAFFIC SIGNALS OR CROSSWALKS.
4. CONES WILL BE 28" MINIMUM HEIGHT AND HAVE REFLECTORIZED SLEEVES FOR NIGHT WORK.
5. POLICE WILL DIRECT TRAFFIC IF NECESSARY.

TCP FOR: CURB YOUR ENTHUSIASM

LOCATION: SOUTH SIDE CURB LANE CLOSURE
PICO BLVD BTWN VETERAN & WESTWOOD
LOS ANGELES, CALIFORNIA

CONTACT: DEREK ALVARADO
PH# 310-210-8926
ELISA SMITH
OFFICE# 213-763-9000

JCL TRAFFIC SERVICES
(213) 622-9775
C31-CA Lic # 805357

DATE	REVISIONS	DRAFTER: MARIO MENJIVAR
		SCALE: N.T.S.
		FILM LA: CS